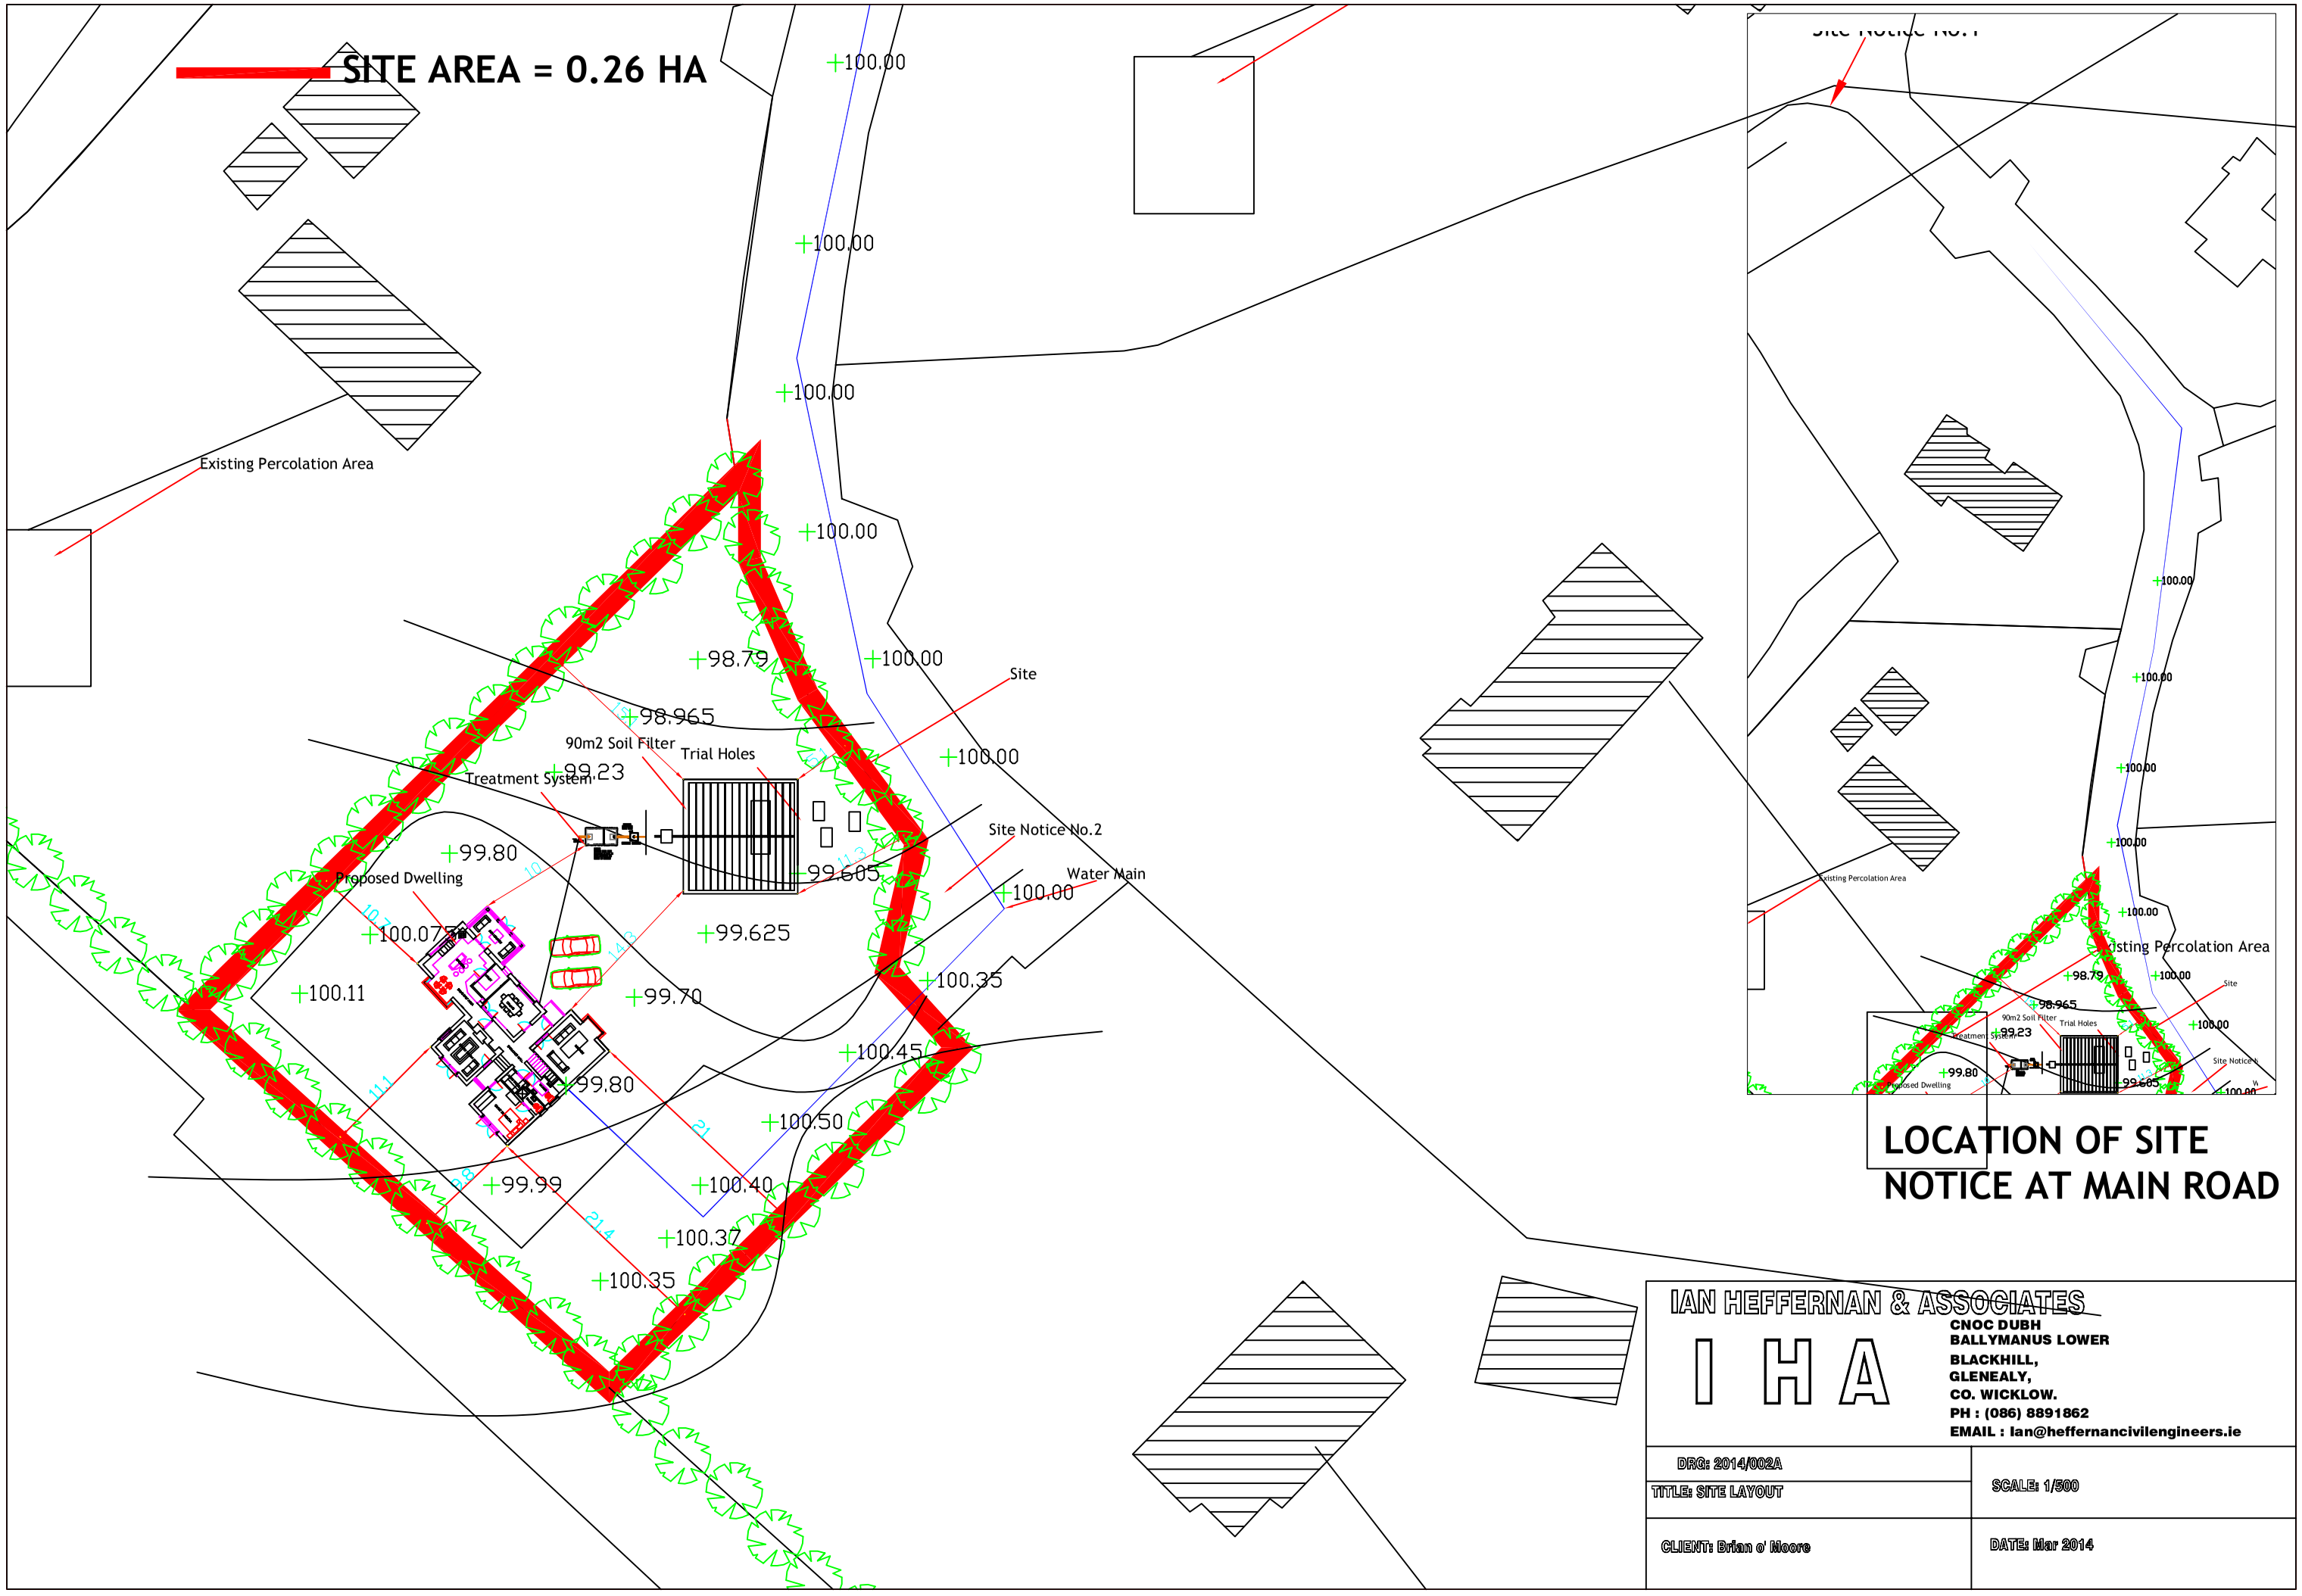

IAN HEFFERNAN & ASSOCIATES

I H A

CNOC DUBH
BALLYMANUS LOWER
BLACKHILL,
GLENEALY,
CO. WICKLOW.
PH : (086) 8891862
EMAIL : Ian@heffernancivilengineers.ie

DRG: 2014/002A	SCALE: 1/500
TITLE: SITE LAYOUT	
CLIENT: Brian o' Moore	DATE: Mar 2014