

Land Registry Compliant Map



Tailte
Éireann

CENTRE COORDINATES:
ITM 647486,663814

PUBLISHED:
30/09/2026

ORDER NO.:
50562147_1

MAP SERIES:
1:2,500

MAP SHEETS:
4585-D

COMPILED AND PUBLISHED BY:
Tailte Éireann,
Phoenix Park,
Dublin 8,
Ireland.
D08F6E4

www.tailte.ie


Any unauthorised reproduction
infringes Tailte Éireann copyright.

No part of this publication may
be copied, reproduced or transmitted
in any form or by any means without
the prior written permission of the
copyright owner.

The representation on this map
of a road, track or footpath
is not evidence of the existence
of a right of way.

This topographic map
does not show
legal property boundaries,
nor does it show
ownership of physical features.

©Tailte Éireann, 2026.
All rights reserved.

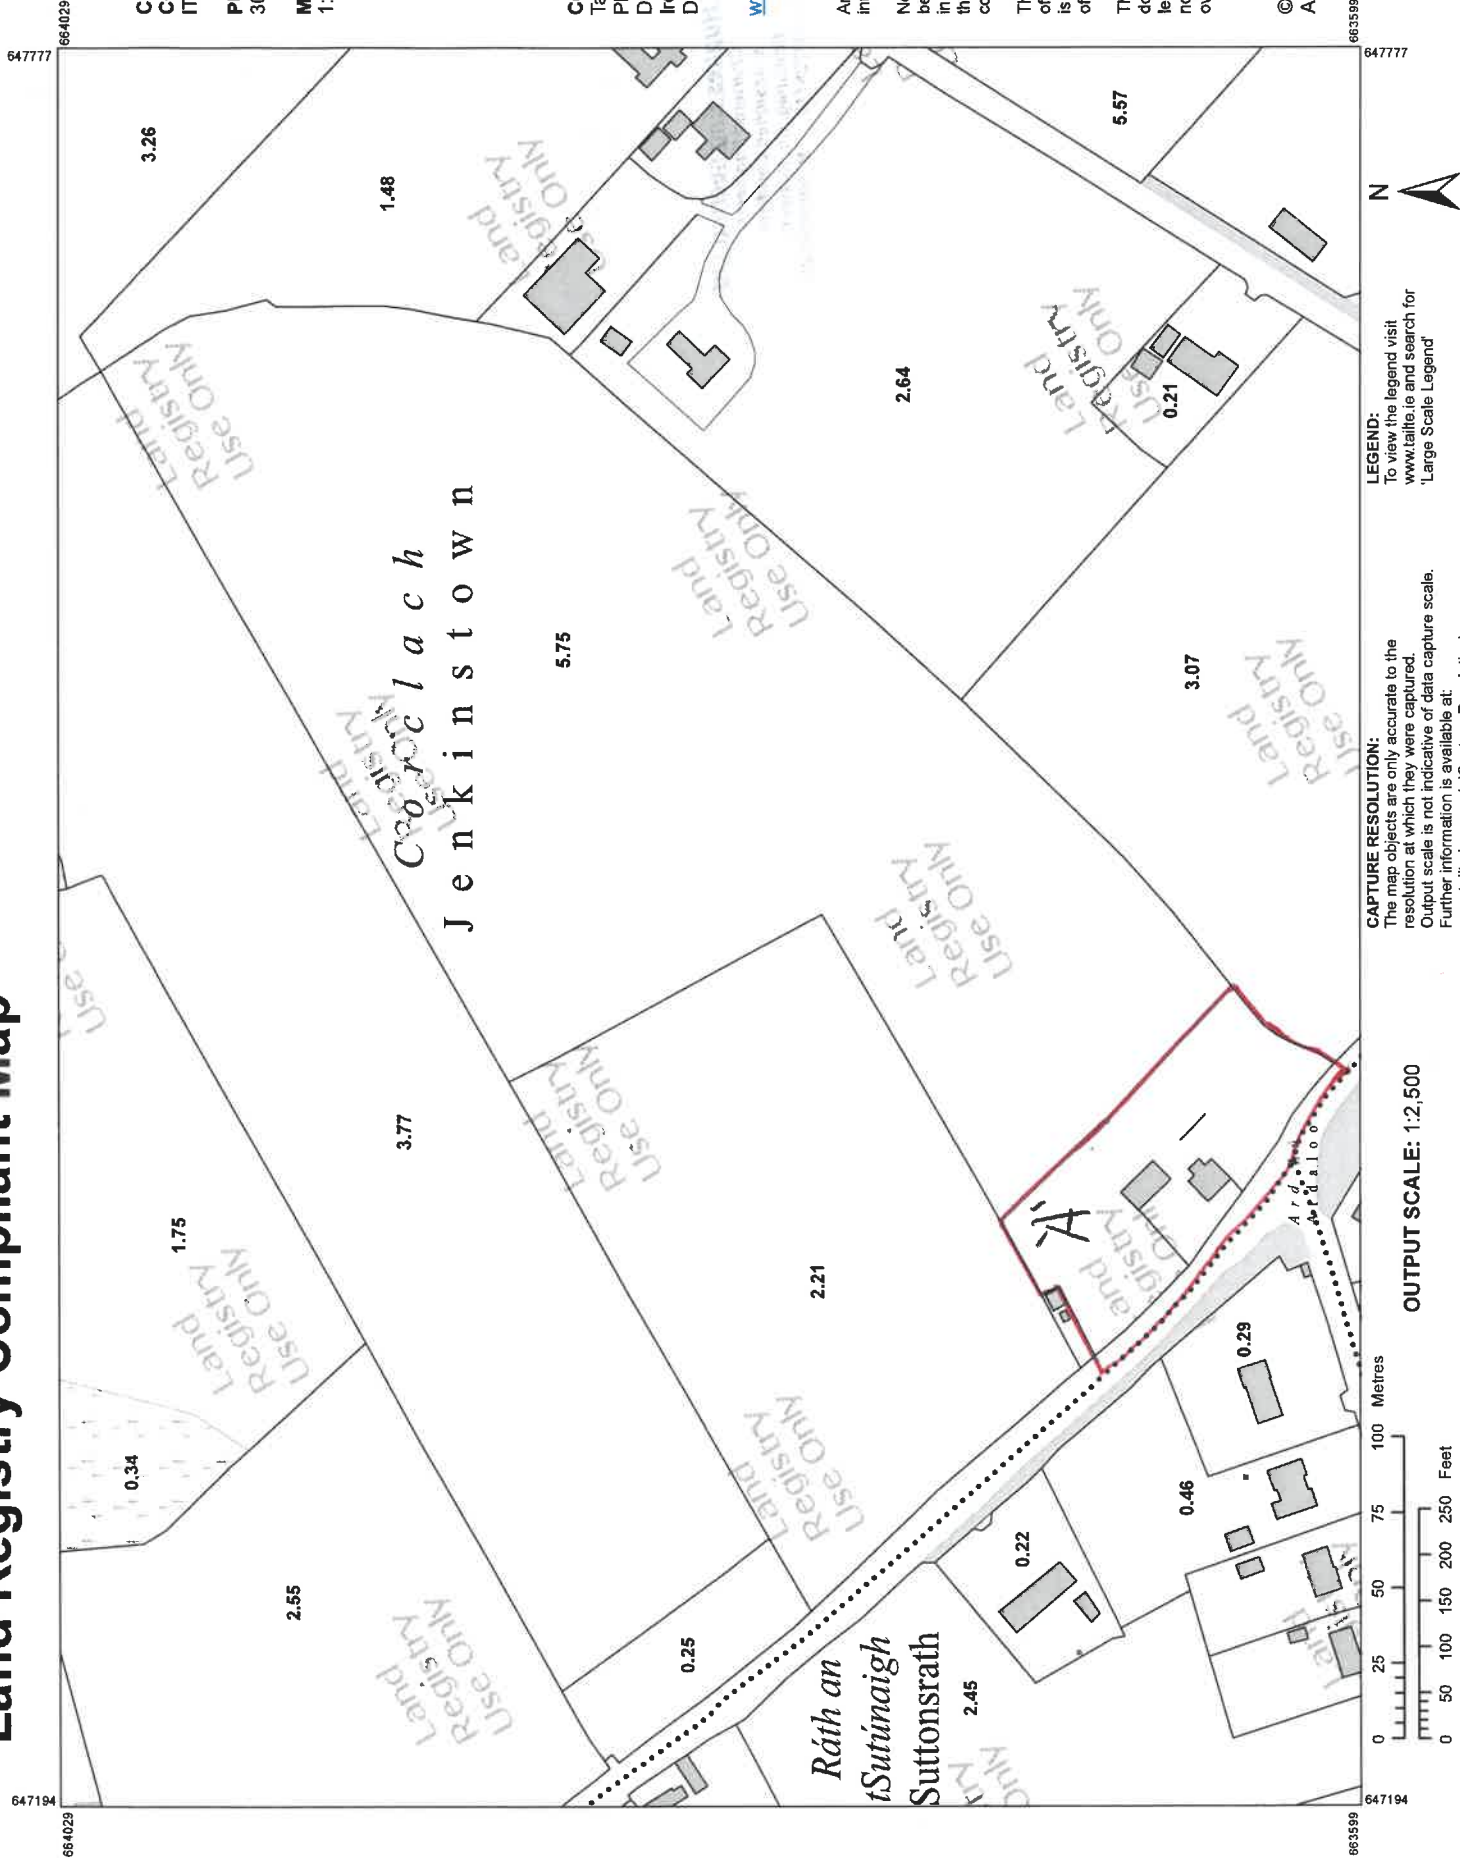

1 CERTIFY:

THE AREA OF LAND OUTLINED IN RED
MARKED BY MEASURES 0.62 HECTARE
OR 1.53 ACRE.

SIGNED :



DATE: 02.10.2026.

E Hughes Engineering Ltd
Chartered Engineers
& Assigned Certifiers
Ennisnag, Co. Kilkenny
T: 0867728118 M: 0866338648